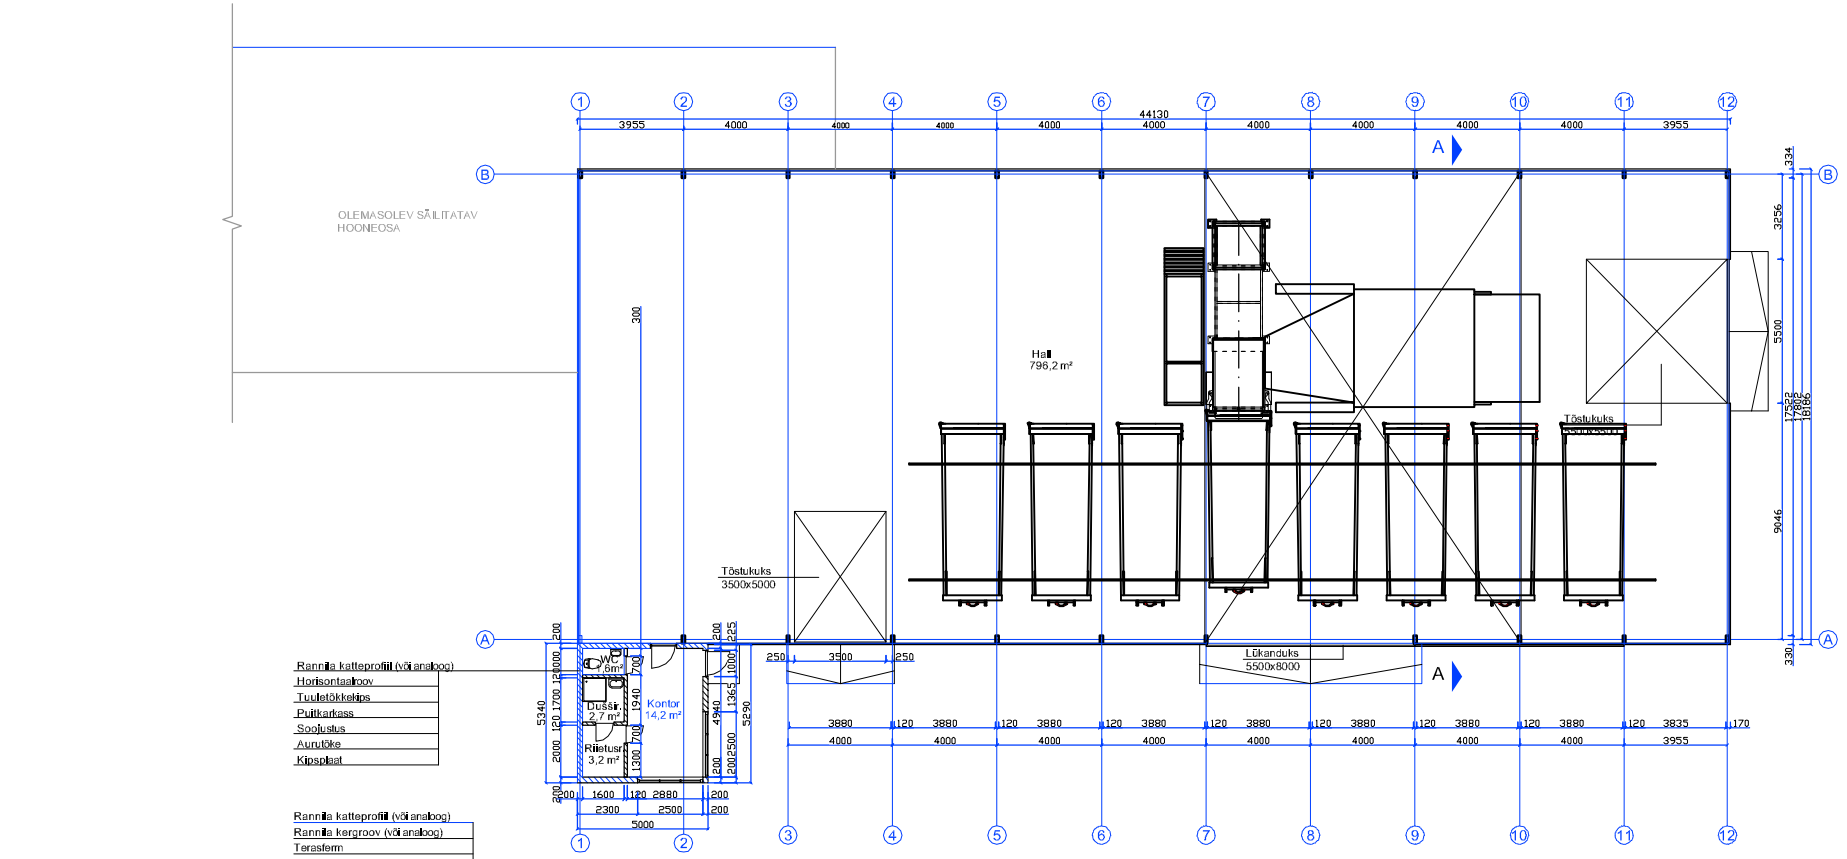

ecopress	Date: 2018	Appendix: ---	Sheet 1/1	Drawing nr.: ETS45
	Name: ETS station building plan			Revision: –
				Drawn by: S.Zatsepilin